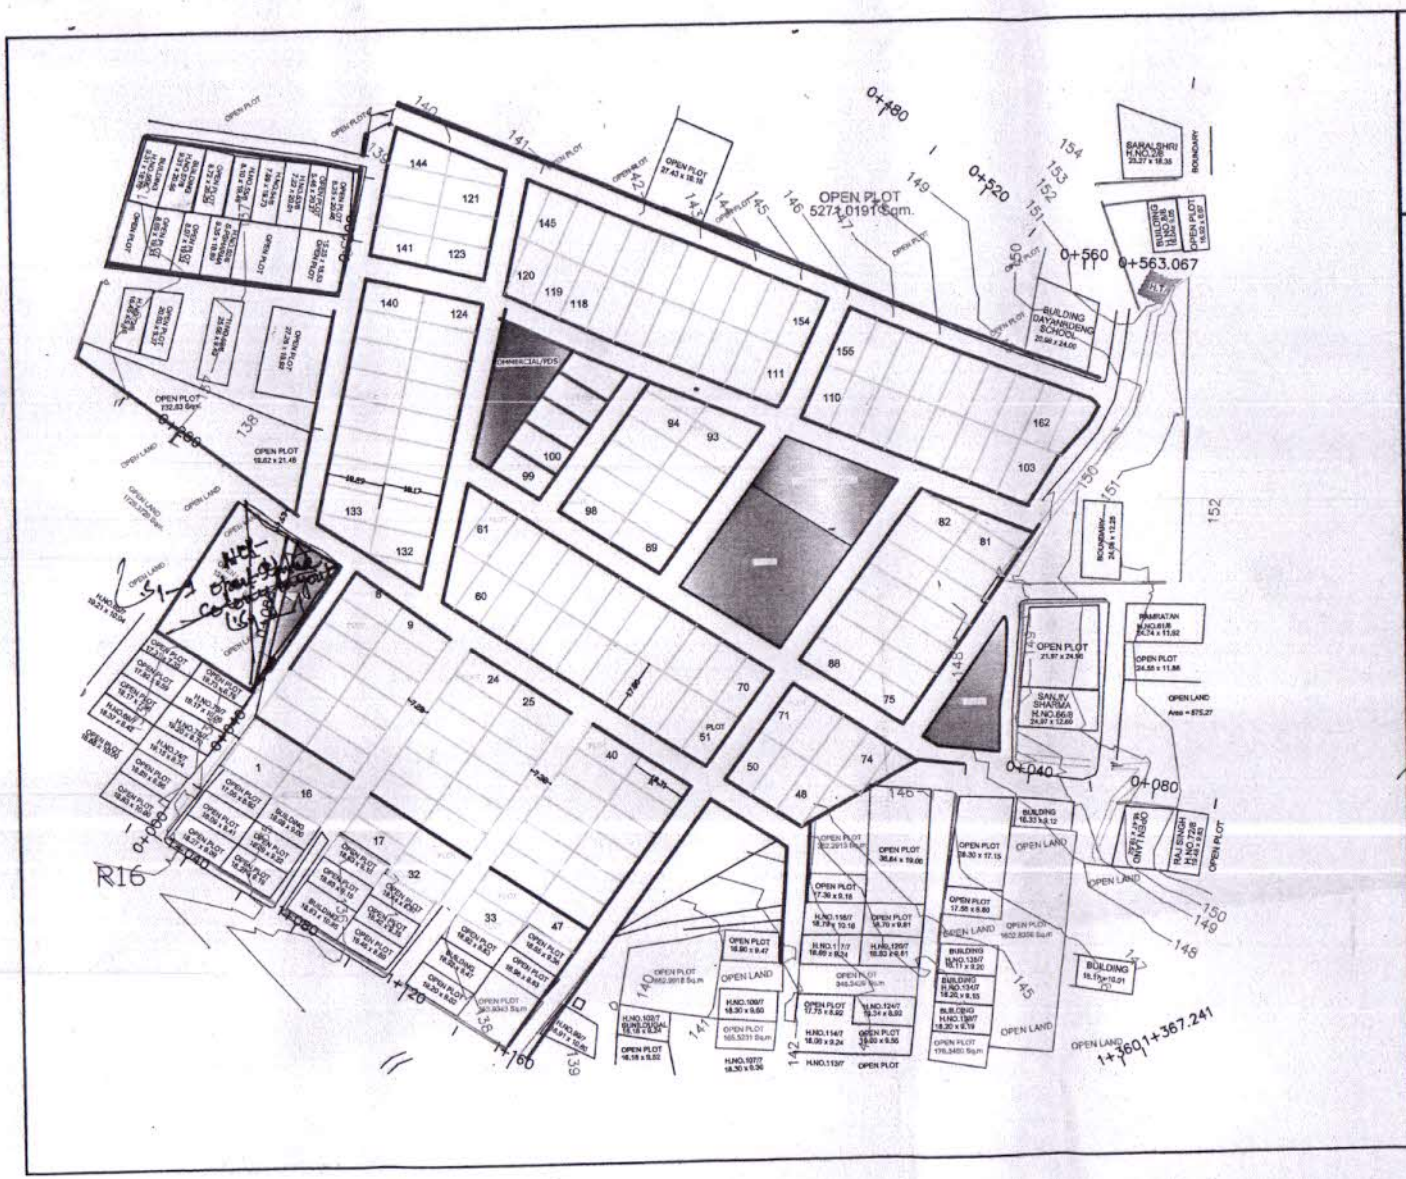

PART PLAN SHOWING THE NEWLY CARVED OUT PLOTS AT SECTOR -6 ,ROOP NAGAR HOUSING COLONY, JAMMU .

AREA ANALYSIS

ITEM	NO.S	AREA
1. TOTAL AREA	-	= 88 KANAL
2. TOTAL NO PLOTS 30'X60' = 148 NOS ODD SIZE = 14 NO	: 162 NOS.S	= 58 KANALS
3. PARKS	: - 3 NOS	= 4.80 kanal
4. COMMERCIAL /PDS	: 1NO	= 2 kanal
5. COMMUNITY HALL	: 1NO	= 2 kanal
6. AREA UNDER ROADS		=21.2 KANAL

NOTE . OUT OF 162 NOS OF PLOTS 29 NOS OF PLOTS ARE SUBJECT TO PHYSICAL VERIFICATION AT SITE.

SCALE

NORTH

SCALE : JULY -2014

VICE CHAIRPERSON

CHIEF TOWN PLANNER

SR. ARCHITECT

ASSTT. TOWN PLANNER

SURVEYOR

AS PER THE SITE PLAN IS SUPLLIED BY THE SE.DIVISION -II, JDA , JAMMU